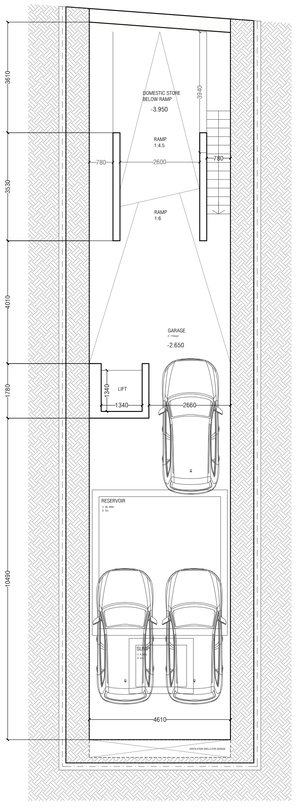

LEVEL -01

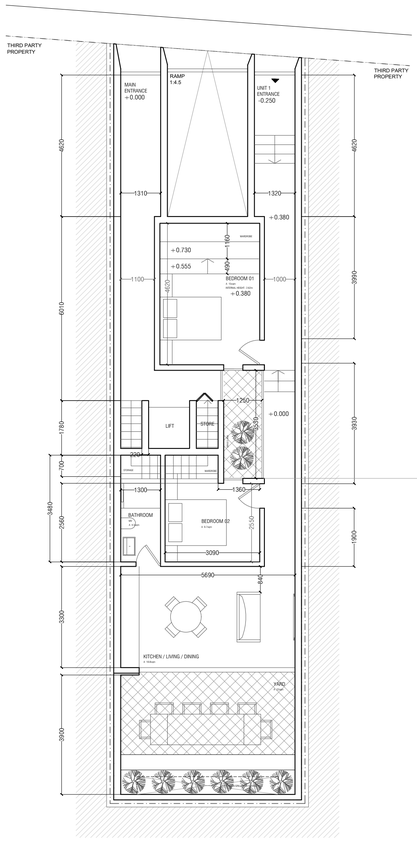

LEVEL 00

SITE AREA- 150sqm
COMMON AREA- 23sqm
UNIT 01 GFA- 100sqm | Internal- 74sqm

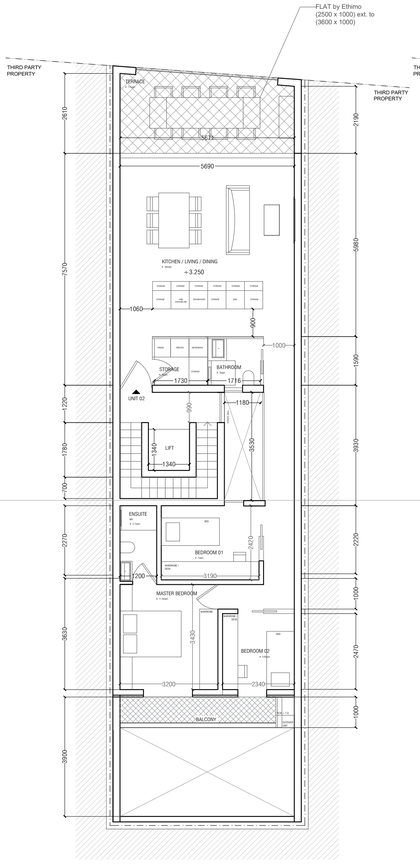

LEVEL 01

SITE AREA- 150sqm
COMMON AREA- 11sqm
UNIT 02 GFA- 108sqm | Internal- 81sqm

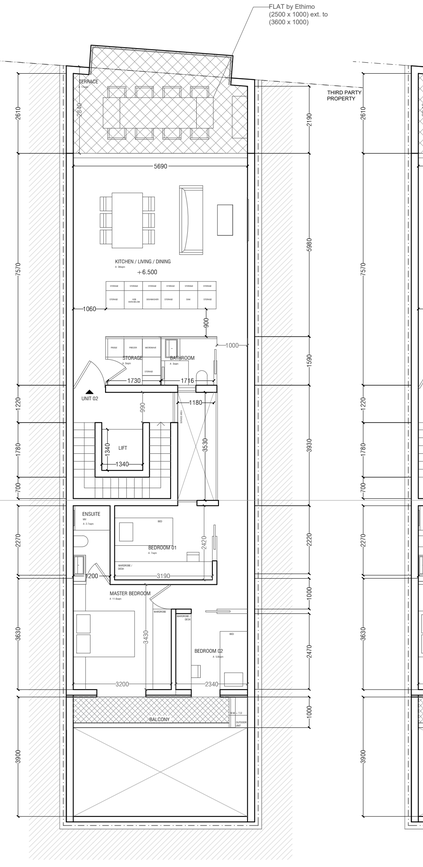

LEVEL 02

SITE AREA- 150sqm
COMMON AREA- 11sqm
UNIT 03 GFA- 108sqm | Internal- 81sqm

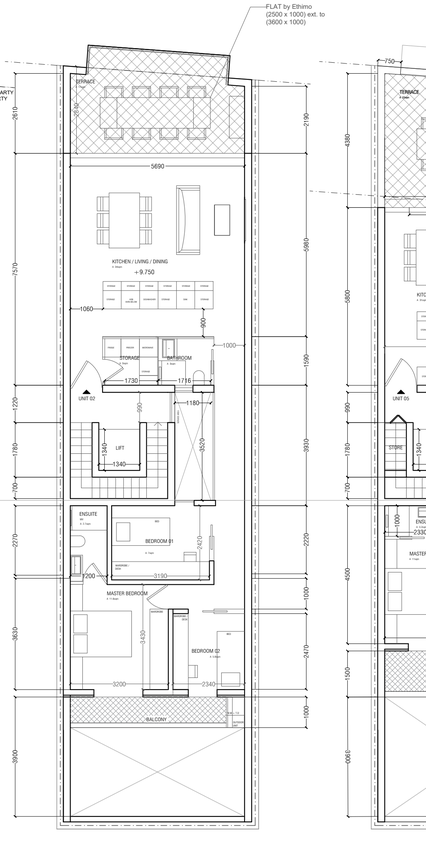

LEVEL 03

SITE AREA- 150sqm
COMMON AREA- 11sqm
UNIT 04 GFA- 108sqm | Internal- 81sqm

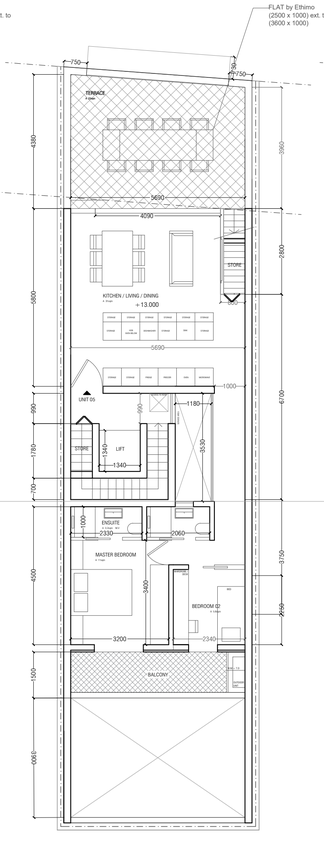

LEVEL 04

SITE AREA- 150sqm
COMMON AREA- 11sqm
UNIT 05 GFA- 112sqm | Internal- 73sqm

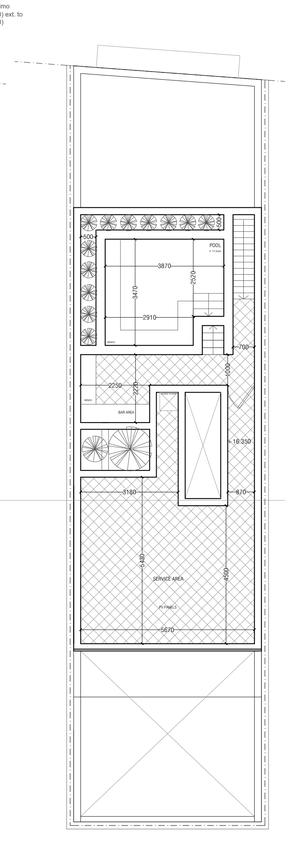

ROOF LEVEL

SITE AREA- 150sqm
ROOF AREA- 90sqm

0 1 2 3 4 5m
SCALE 1:100

3DM Architecture
TRIQ IL-FGIRWAR ŻONE 4
ŻEBBUĠ (MGR) 2012 MALTA
BIRKIRKARA, CBX1440 MALTA
3dmmt@3dm.mt
00356 2701 7144

3DM ARCHITECTURE

DRAWN BY
P Z
2-Jun-22

REF. NUMBER
G H R 0 3 - I

CLIENT NAME
PROJECT ADDRESS
PROJECT LOCATION
PROJECT NAME
J A
T R I Q I L - G N I E N
G H A R G H U R
A M A P R O J E C T

DRAWING DETAILS
S E C T I O N S

D 1 8

SCALE
PAPER SIZE
1:100
A 1